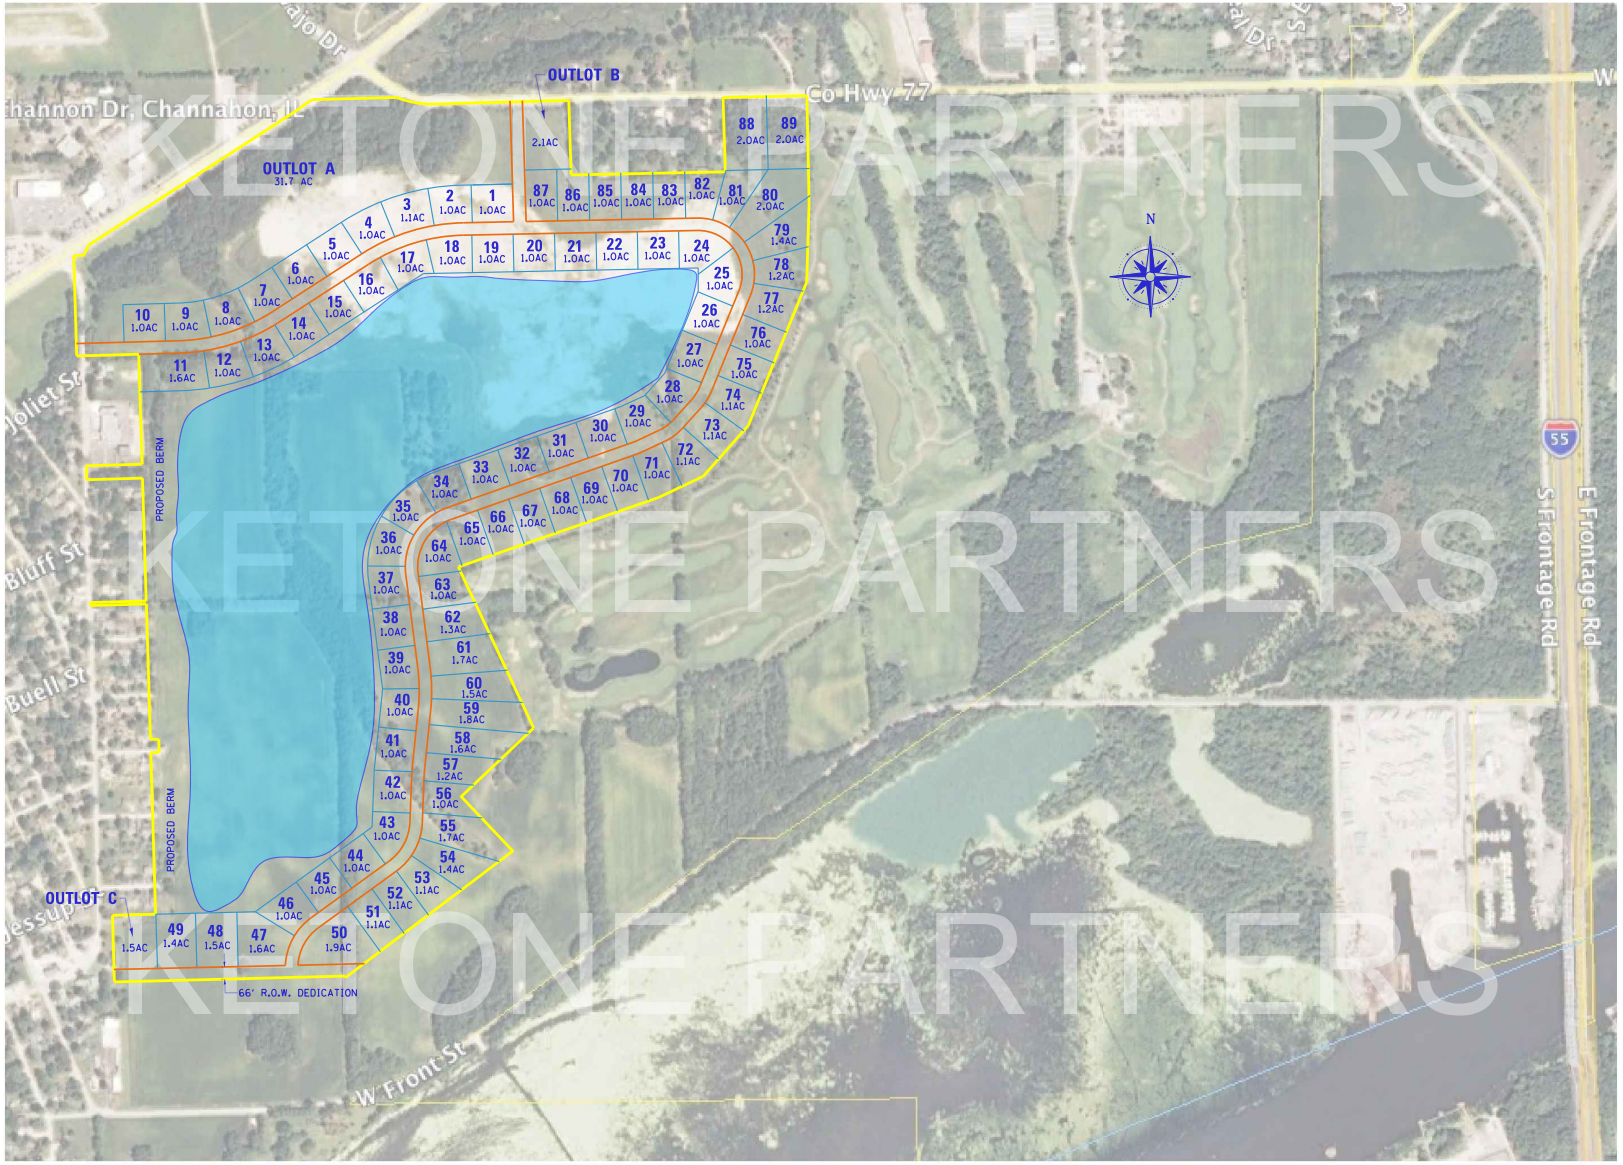

KETONE PARTNERS

KETONE PARTNERS

KETONE PARTNERS

KETONE PARTNERS

PROJECT:
PROPOSED CHANNAHON SUBDIVISION

PREPARED FOR:
KETONE PARTNERS
10 WEST CAMBELL STREET
ARLINGTON HEIGHTS, ILLINOIS 60005

REVISIONS

NO.	BY	DATE

PREPARED BY:

SURVEYED:	
DRAWN:	
DESIGNED:	
CHECKED:	

PRELIMINARY CONCEPT PLAN

50 0 300 600
SCALE IN FEET

PROJECT NO. 12K002-01

DRAWING NO.
PLN-1

SHEET 1 OF 1

3/28/2013

N:\Projects\2012\12K002-BLT\CAD\7200 Plan - dgn\PLN-1.dgn